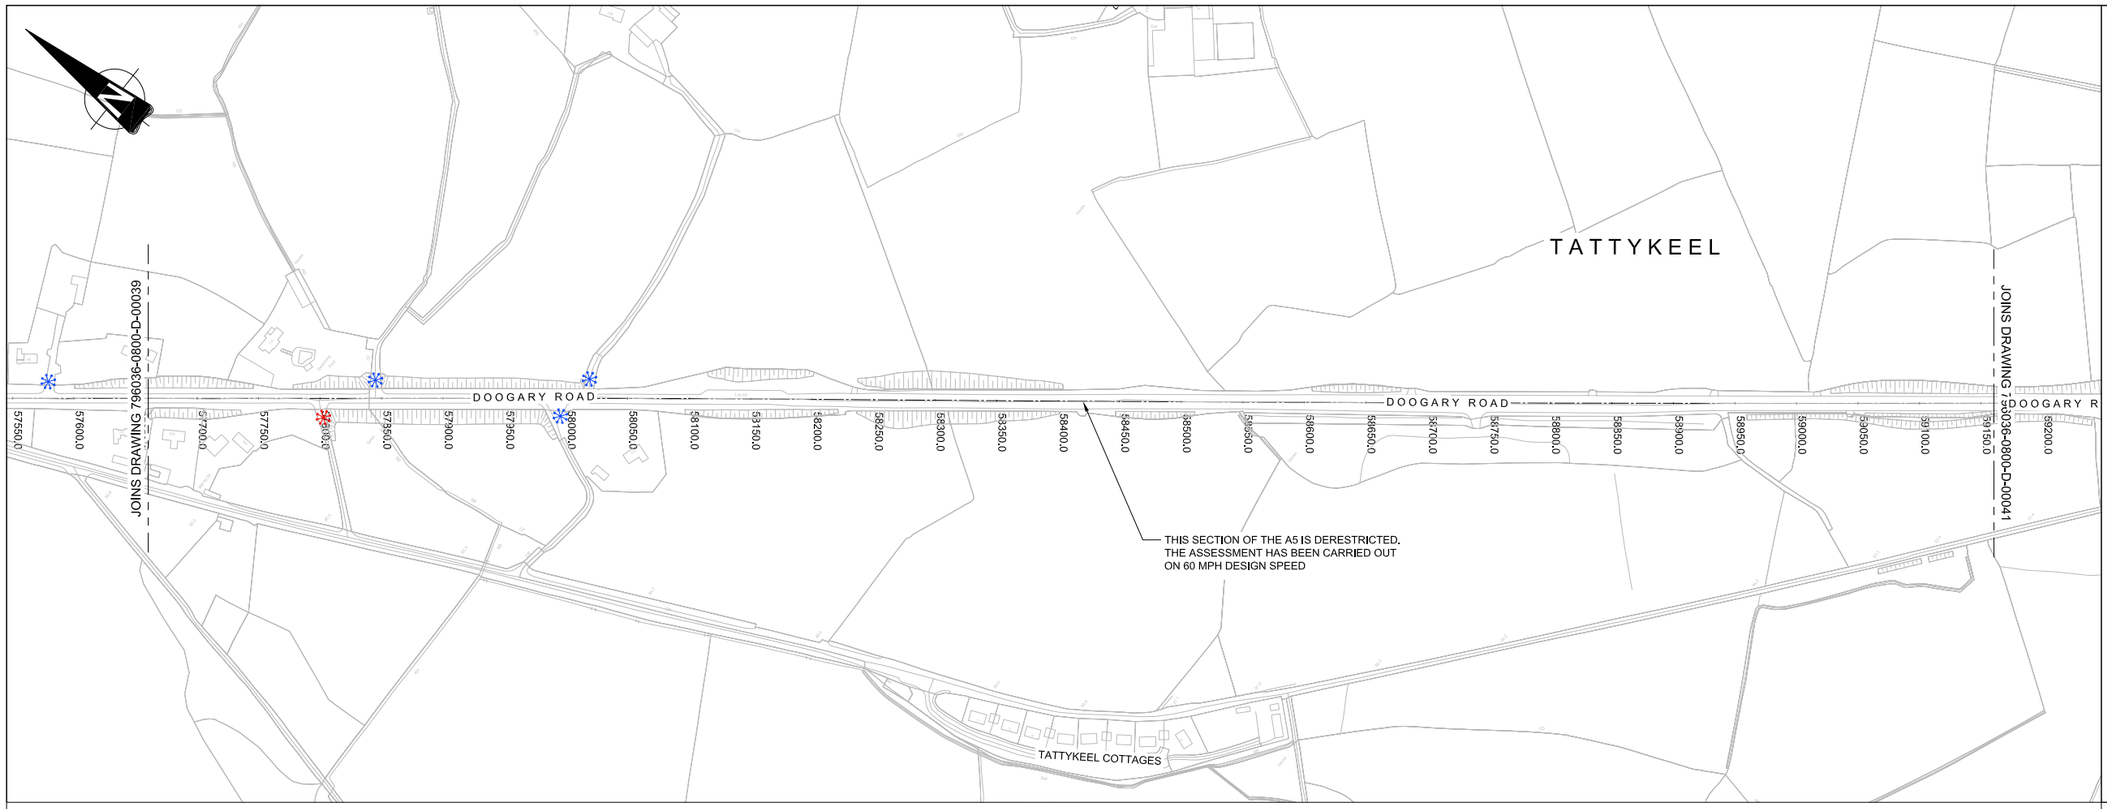

PLAN

LEGEND

- PRIVATE ACCESS
- PUBLIC ACCESS
- APPROXIMATE LOCATION OF EXISTING SPEED LIMIT SIGN POST
- SPEED LIMIT SIGN (30)
- UPPER HATCH (GREEN) - GEOMETRY IN ACCORDANCE WITH CURRENT DESIGN STANDARDS. LOWER HATCH (RED) - BASED ON CURRENT DESIGN STANDARDS, GEOMETRY WOULD REQUIRE DEPARTURES FROM STANDARDS.
- STOPPING SIGHT DISTANCE (SSD) ACHIEVES CURRENT DESIGN STANDARD
- STOPPING SIGHT DISTANCE (SSD) DOES NOT ACHIEVE CURRENT DESIGN STANDARDS

NOTES

CHECK 1 - COMBINED HORIZONTAL AND VERTICAL CHECK IN ACCORDANCE WITH TABLE 3, TD9 OF THE DESIGN MANNUAL FOR ROADS AND BRIDGES.

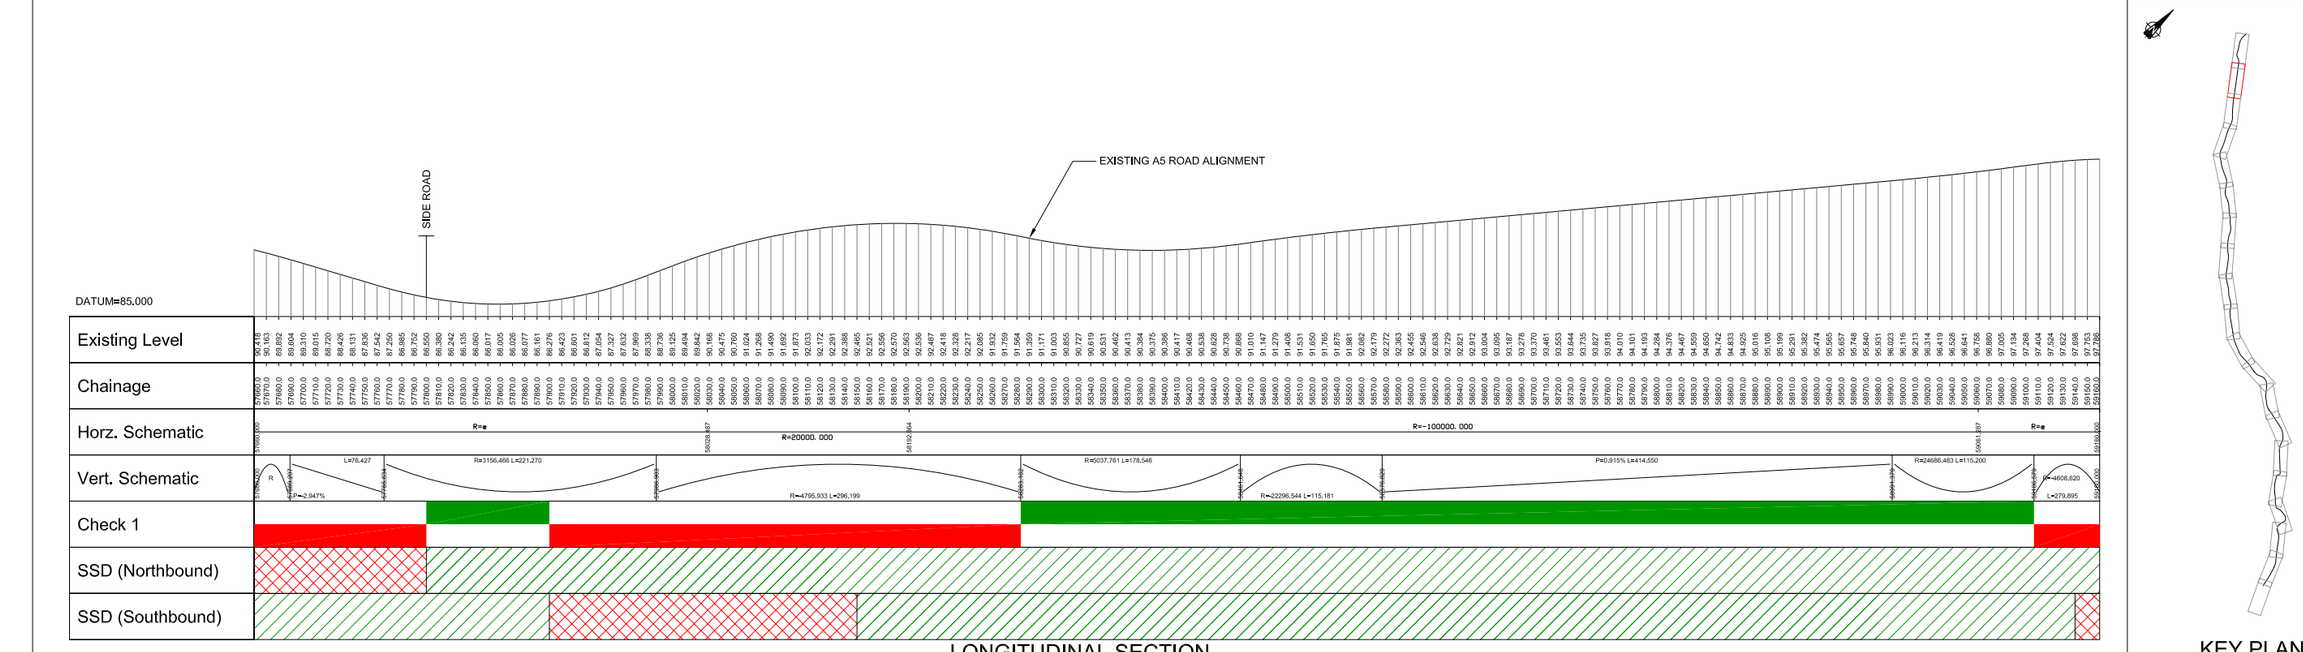

LONGITUDINAL SECTION

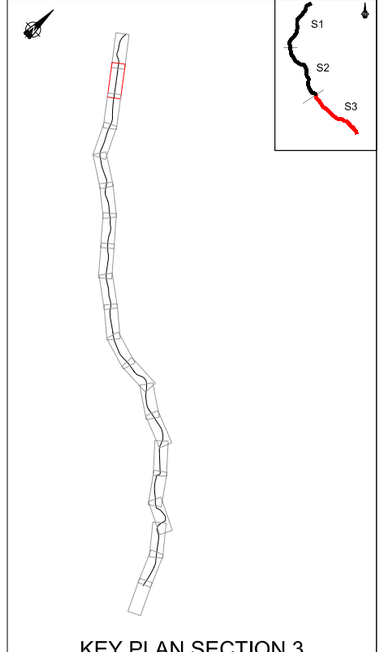

KEY PLAN SECTION 3

VER	DATE	AMENDMENT / VERSION DESCRIPTION	APPROVAL
B	16/10/2008	INTERNAL REVIEW AND ROAD SERVICE COMMENTS ADDED	RL
A	10/09/2008	FIRST ISSUE	RL

SCALES AT A1 SIZE DRAWING

HORIZ. 1:2500 25 0 25 50 75 100 125

VERT. 1:250 2.5 0 2.5 5 7.5 10 12.5

DESIGNER mouchel

CLIENT ROADS Service

A5 WTC Western Transport Corridor

OSNI LICENCE
REPRODUCED FROM ORDNANCE SURVEY OF NORTHERN IRELAND'S DATA WITH THE PERMISSION OF THE CONTROLLER OF HER MAJESTY'S STATIONERY OFFICE. © CROWN COPYRIGHT AND DATABASE RIGHTS NIMA ES&LA214. UNAUTHORISED REPRODUCTION INFRINGES © CROWN COPYRIGHT AND MAY LEAD TO PROSECUTION OR CIVIL PROCEEDINGS

SECTION	SECTION 3
DESIGNED BY	VARIOUS
DRAWN BY	GJI
CHECKED BY	RL
SCALE at A1	1:2500

PROJECT TITLE: A5 WESTERN TRANSPORT CORRIDOR

DRAWING TITLE: EXISTING A5 ASSESSMENT SHEET 40 OF 58

PURPOSE OF ISSUE	DRAWING No.	VERSION
INFORMATION	796036-0800-D-00040	B

DRAWING FILE LOCATION / NAME G:\812571 A5 Western Transport Corridor\09 Documents\09 02 Drawings\05_DRAWINGS\0800 - HIGHWAYS\796036-0800-D-00040.dwg

PLOT DATE 16 Oct 2008 TIME 14:41:02